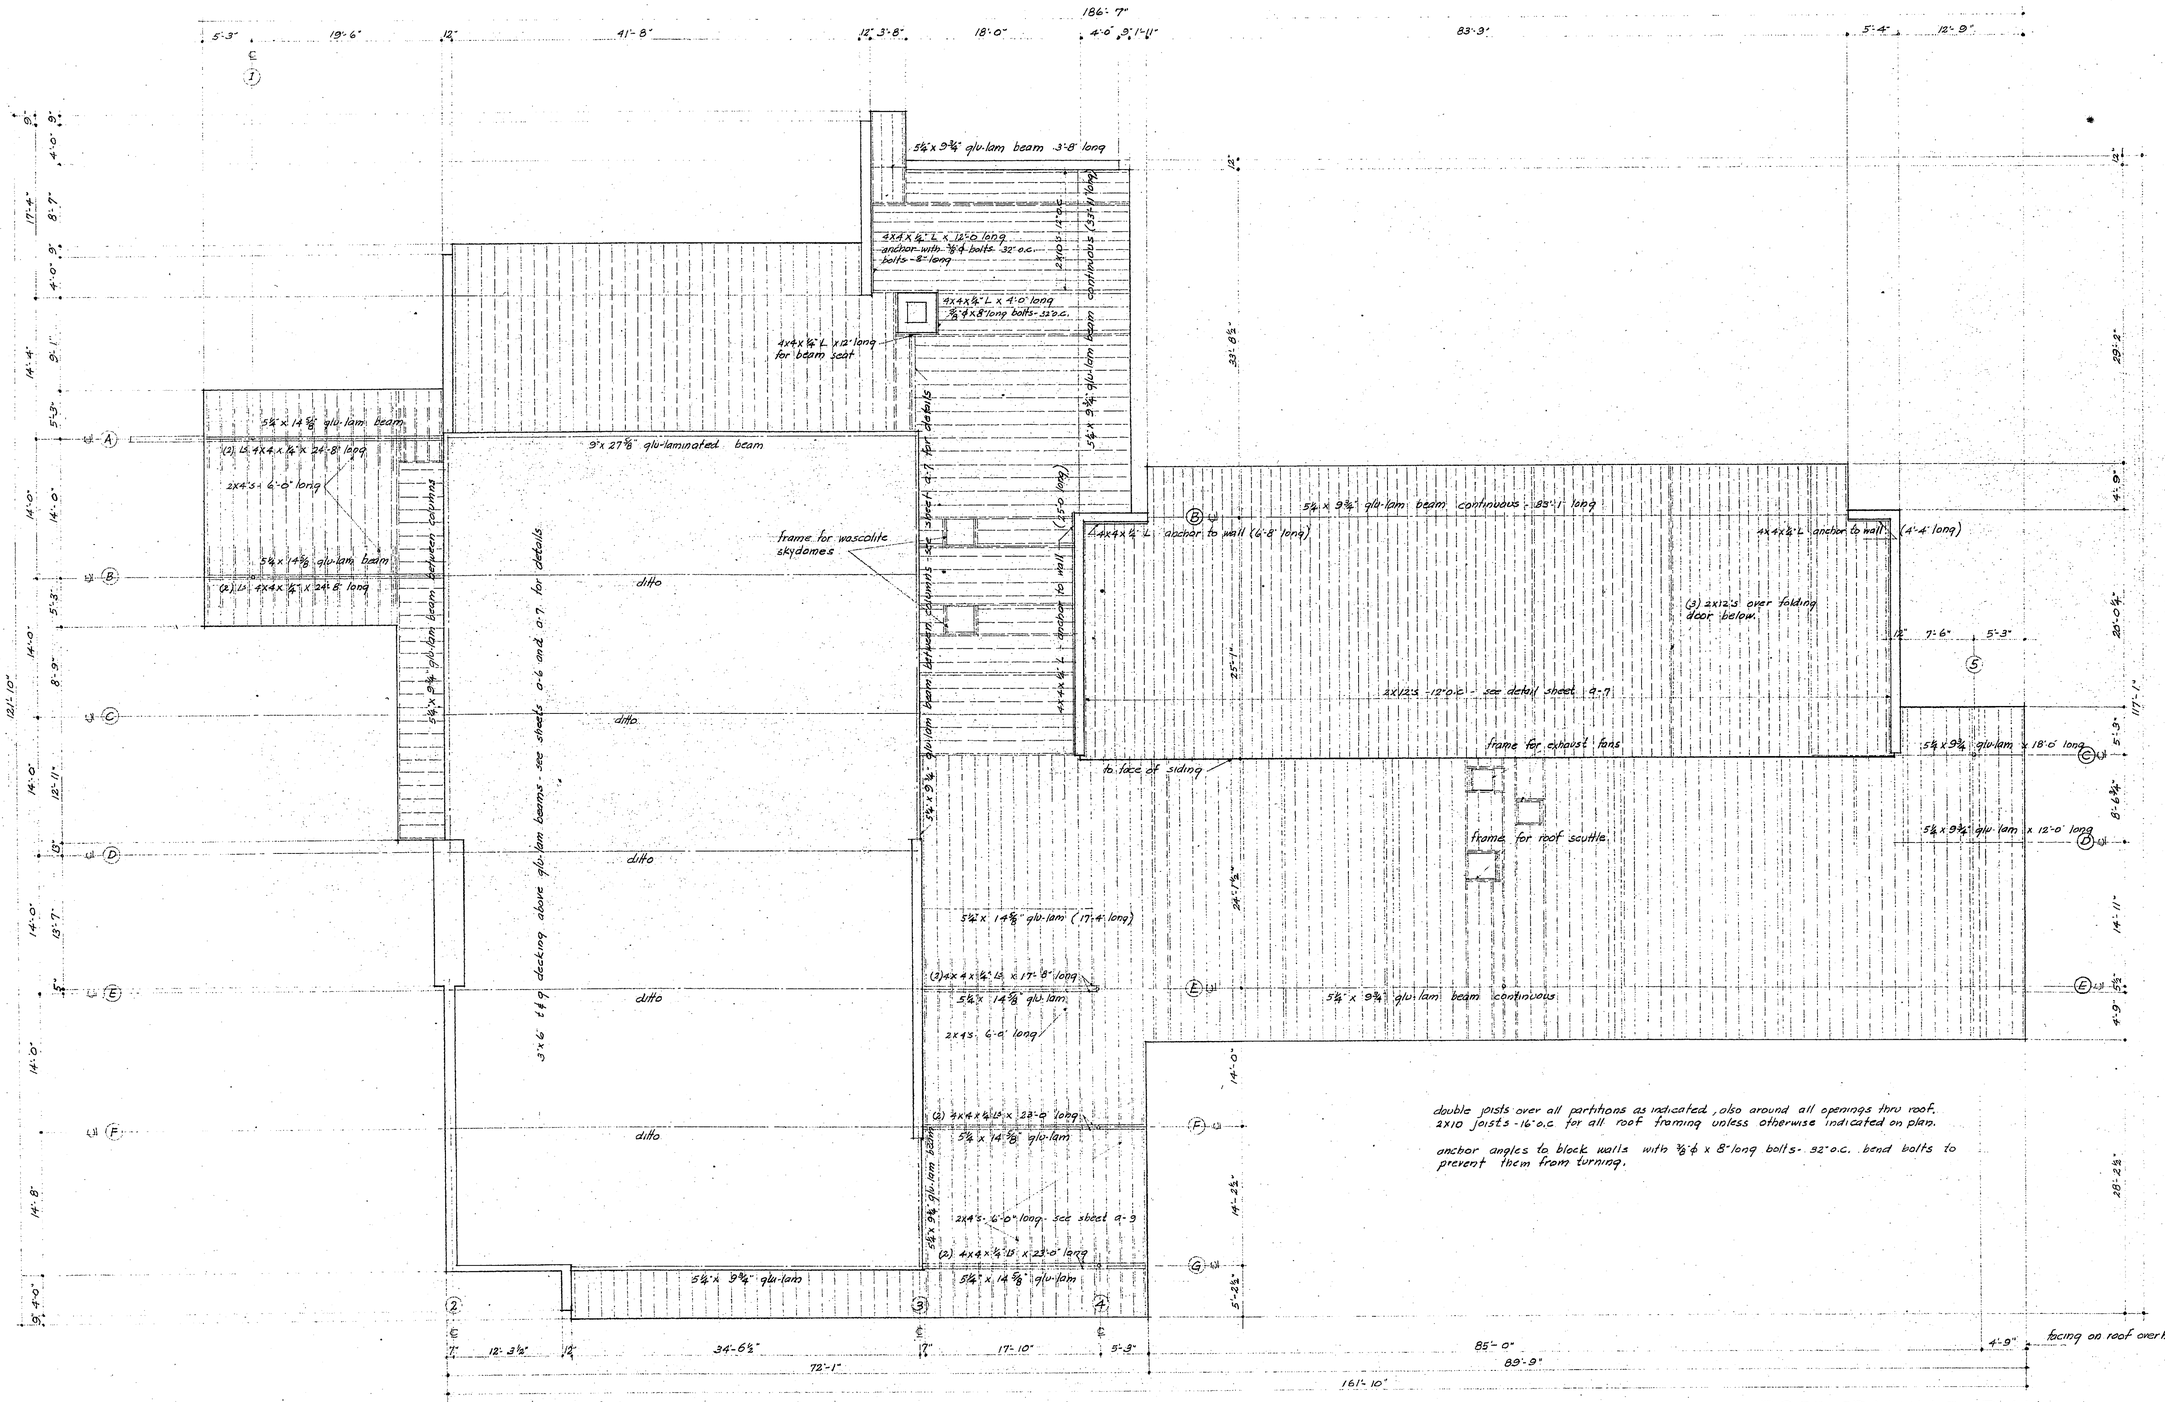

ROOF FRAMING PLAN ⅛"-1'-0"

STATE OF MONTANA
NORDQUIST & SUNDELL
R. L. NORDQUIST 271
L. L. SUNDELL 316
BILLINGS, MONTANA
LICENSED ARCHITECTS

A STUDENT UNION BUILDING
EASTERN MONTANA COLLEGE OF EDUCATION
BILLINGS, MONTANA

NORDQUIST & SUNDELL
ARCHITECTS
BILLINGS, MONTANA

drawn	LES
checked	REU
date	APR 5 1954
job no.	1753

S 2