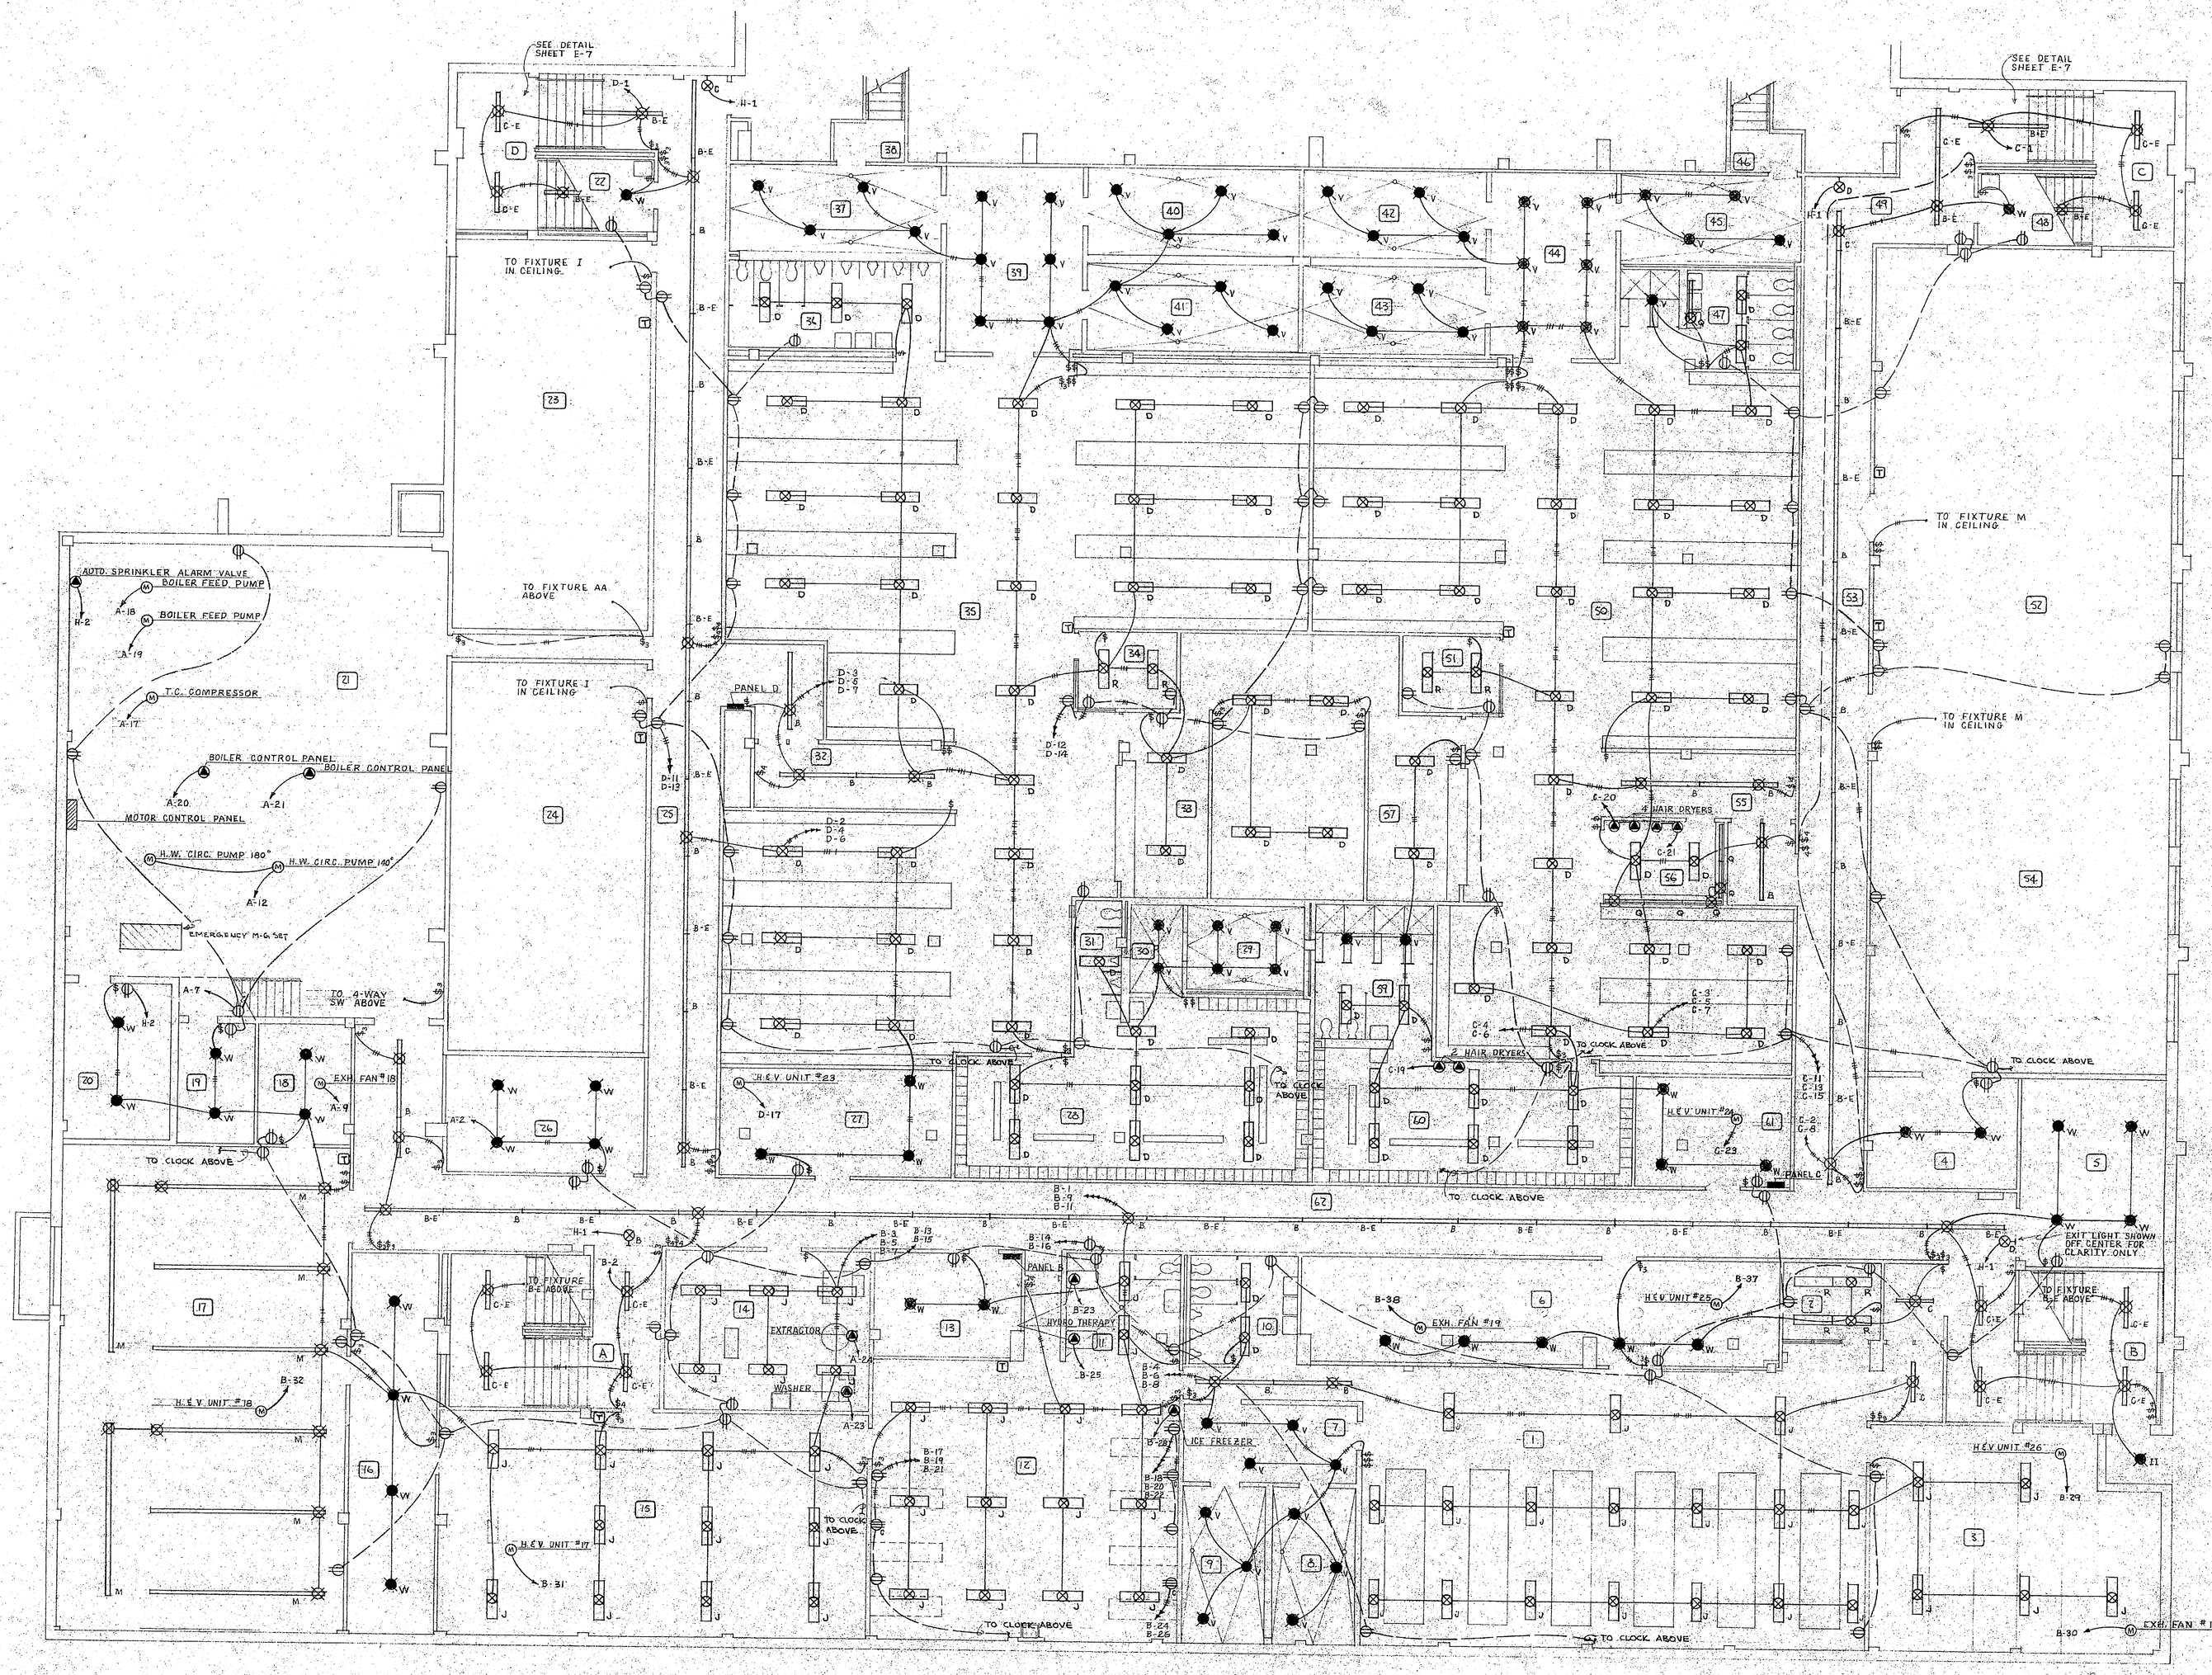

NOTE

CLOSE COOPERATION AND COORDINATION WILL BE REQUIRED BETWEEN THIS CONTRACTOR AND MECHANICAL CONTRACTOR IN LOCATING FIXTURES TO MISS MECHANICAL EQUIPMENT

GROUND FLOOR PLAN — ELECTRICAL

SCALE 1/8" = 1'-0"

REVISED DEC 1959

CONSULTANTS — DRAPES ENGINEERING — BILLINGS, MONTANA

STATE OF MONTANA — CUSHING, TERRELL & ASSOCIATES — LICENSED ARCHITECTS — BILLINGS, MONT.

ralph h. cushing
everett o. terrell
john e. toohey
wilbur j. bennington
charles d. hall
f. edward jones

PHYSICAL EDUCATION BUILDING
EASTERN MONTANA COLLEGE OF EDUCATION
Billings Montana

drawn j.o.o.
checked h.s.h.
date 1-4-60

cushing, terrell and ASSOCIATED ARCHITECTS
BILLINGS, MONTANA

SHEET E-2 OF