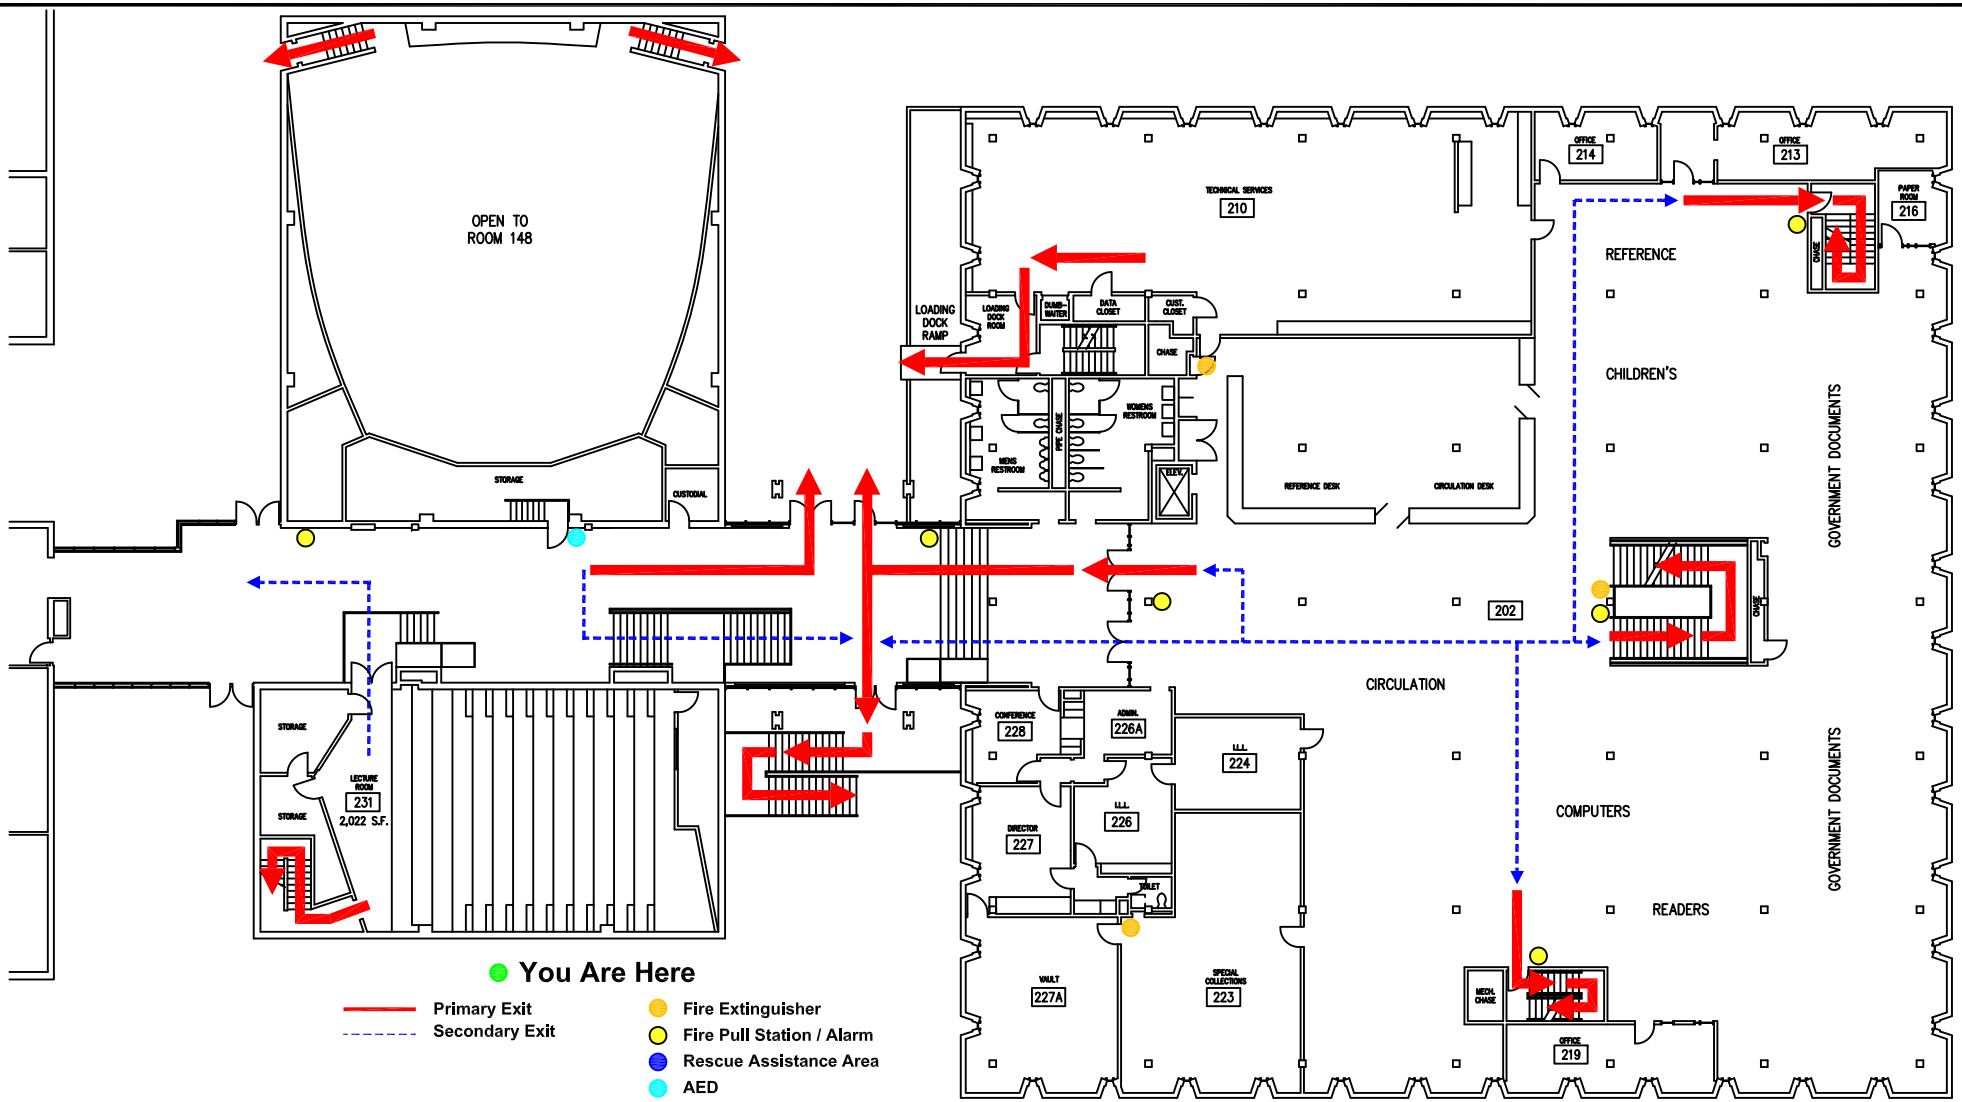

MSU BILLINGS

Library
2nd Floor Plan